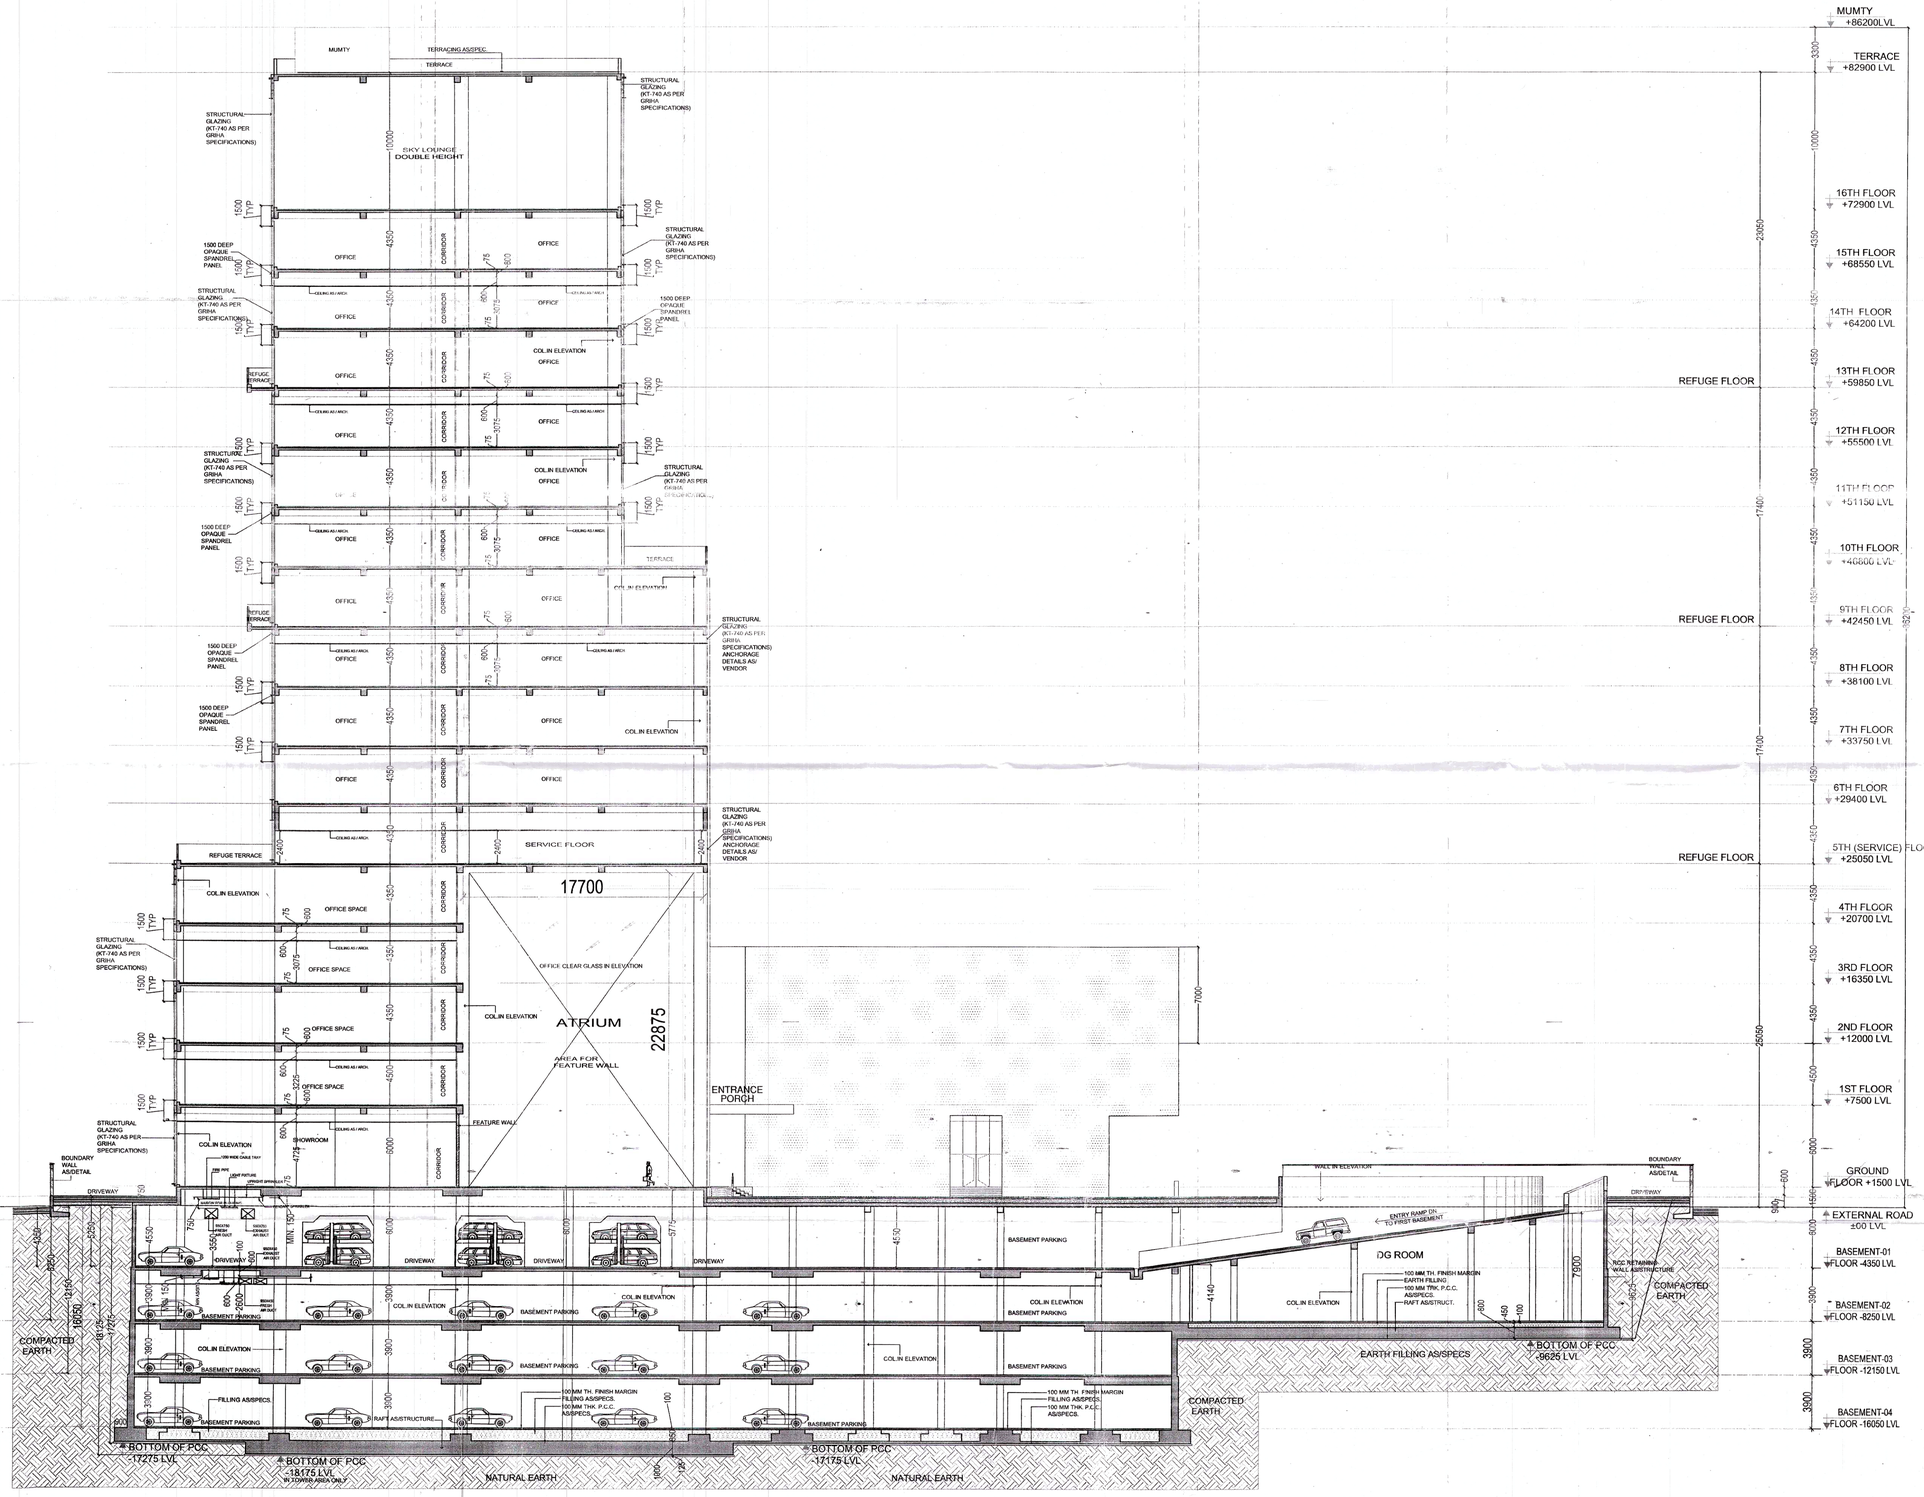

SECTION B-B

This is a " PROVISIONAL APPROVED BUILDING PLAN" only for purpose of inviting objection from the general public

Architect (HQ)
Directorate of Town and Country Planning
Haryana, Chandigarh

Deputy Director (T)
O/o Directorate Fire Service
Member B.P.C.

NARINDER KUMAR
AD (HQ)

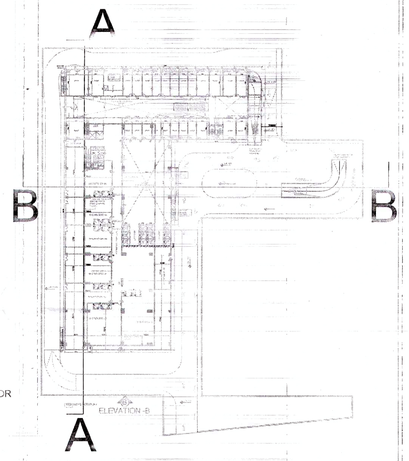

KEY PLAN

NOTES:
- ALL LIFTS SHALL HAVE 100% POWER BACKUP.
- ALL ELECTRICAL INSTALLATIONS SHALL BE AS PER PROVISION OF NBC.
- FIRE FIGHTING / SAFETY PROVISIONS WILL BE AS PER RELEVANT NBC PROVISIONS.
- BASEMENT AREA SHALL HAVE MECHANICALLY VENTILATED AS PER RELEVANT CODE.
- ALL TOILETS ARE VENTILATED AS PER HARYANA BUILDING CODE 2017.
- BUILDING HAS AUTOMATIC SPRINKLER SYSTEM WHEREVER REQUIRED BY NBC.
- BUILDING WILL BE DESIGNED (STRUCTURES) AS PER RELEVANT I.S. CODES FOR EARTHQUAKE RESISTANCE.
- ALL HIGH RISE BUILDING ARE INTERCONNECTED THROUGH CORRIDOR / BRIDGES.
- SOLAR PANELS OF REQUIRED CAPACITY SHALL BE PROVIDED ON ROOF TOP AS PER ECBC-2017 & NBC-2016.
- ONE ENTRANCE WALL TOWARDS BALCONY SIDE IN ANY ONE OF THE ROOMS IN RESIDENTIAL APARTMENT SHOULD BE IN 2 HR. FIRE RATED WITH PROVISION OF SPRINKLER ON INTERNAL SIDE OF THE SAME WALL.
- ALL RAMP/CAR RAMPS WITH RAILING.
- BUILDING WILL BE CENTRALLY AIR CONDITIONED.

KEY PLAN

ORIENTATION

N

PRINCIPAL ARCHITECT:

ACPL Design Ltd

ISO 9001-2008

Architecture Management Planning

E-24,South Extension -1 New Delhi 110049, India

T: +91 11 24622195, +91 11 24646708

F: +91 11 24634680

www.acplonline.com

E: esmlabs@acplonline.com

PROJECT:-

REVISED BUILDING PLAN FOR COMMERCIAL COLONY MEASURING 2.851 ACRES, IN SECTOR-27, GURUGRAM MANESAR URBAN COMPLEX BEING DEVELOPED BY M/S ASTHETIC TOWNSHIP DEVELOPERS PVT LTD. AND OTHERS (LICENCE NO. 97 OF 2011 DATED 09-11-2011)

For ASTHETIC TOWNSHIP DEVELOPERS PVT. LTD.

Authorised Signatory

KULMEET SHANGAR ARCHITECT

OWNER/AUTH. SIGNATURE

ARCHITECT'S SIGNATURE

DRAWING TITLE

SECTION B-B

DRAWING NO. A-21

SCALE :- 1:150