FIRE LEGEND:-

| Sr.No | SYMBOL | DESCRIPTION |
|---|---|---|
| | | SPRINKLER PIPE |
| | | FIRE PIPE |
| | | DRAIN PIPE |
| | | DOMESTIC PIPE |
| | ARV | AIR REALESE VALVE |
| | CV | INSTALATION CONTROL VALVE |
| | FS | FLOW SWITCH |
| | BFV | BUTTERFLY VALVE |
| | NRV | NON-RETURN VALVE |
| | MV | MOTORIZED VALVE |
| | DV | DELUGE VALVE |
| | | PENDENT TYPE SPRINKLER |
| | | UPRIGHT TYPE SPRINKLER |
| | FHC | FIRE HOSE CABINET |
| | EFH | EXTERNAL FIRE HYDRANT |

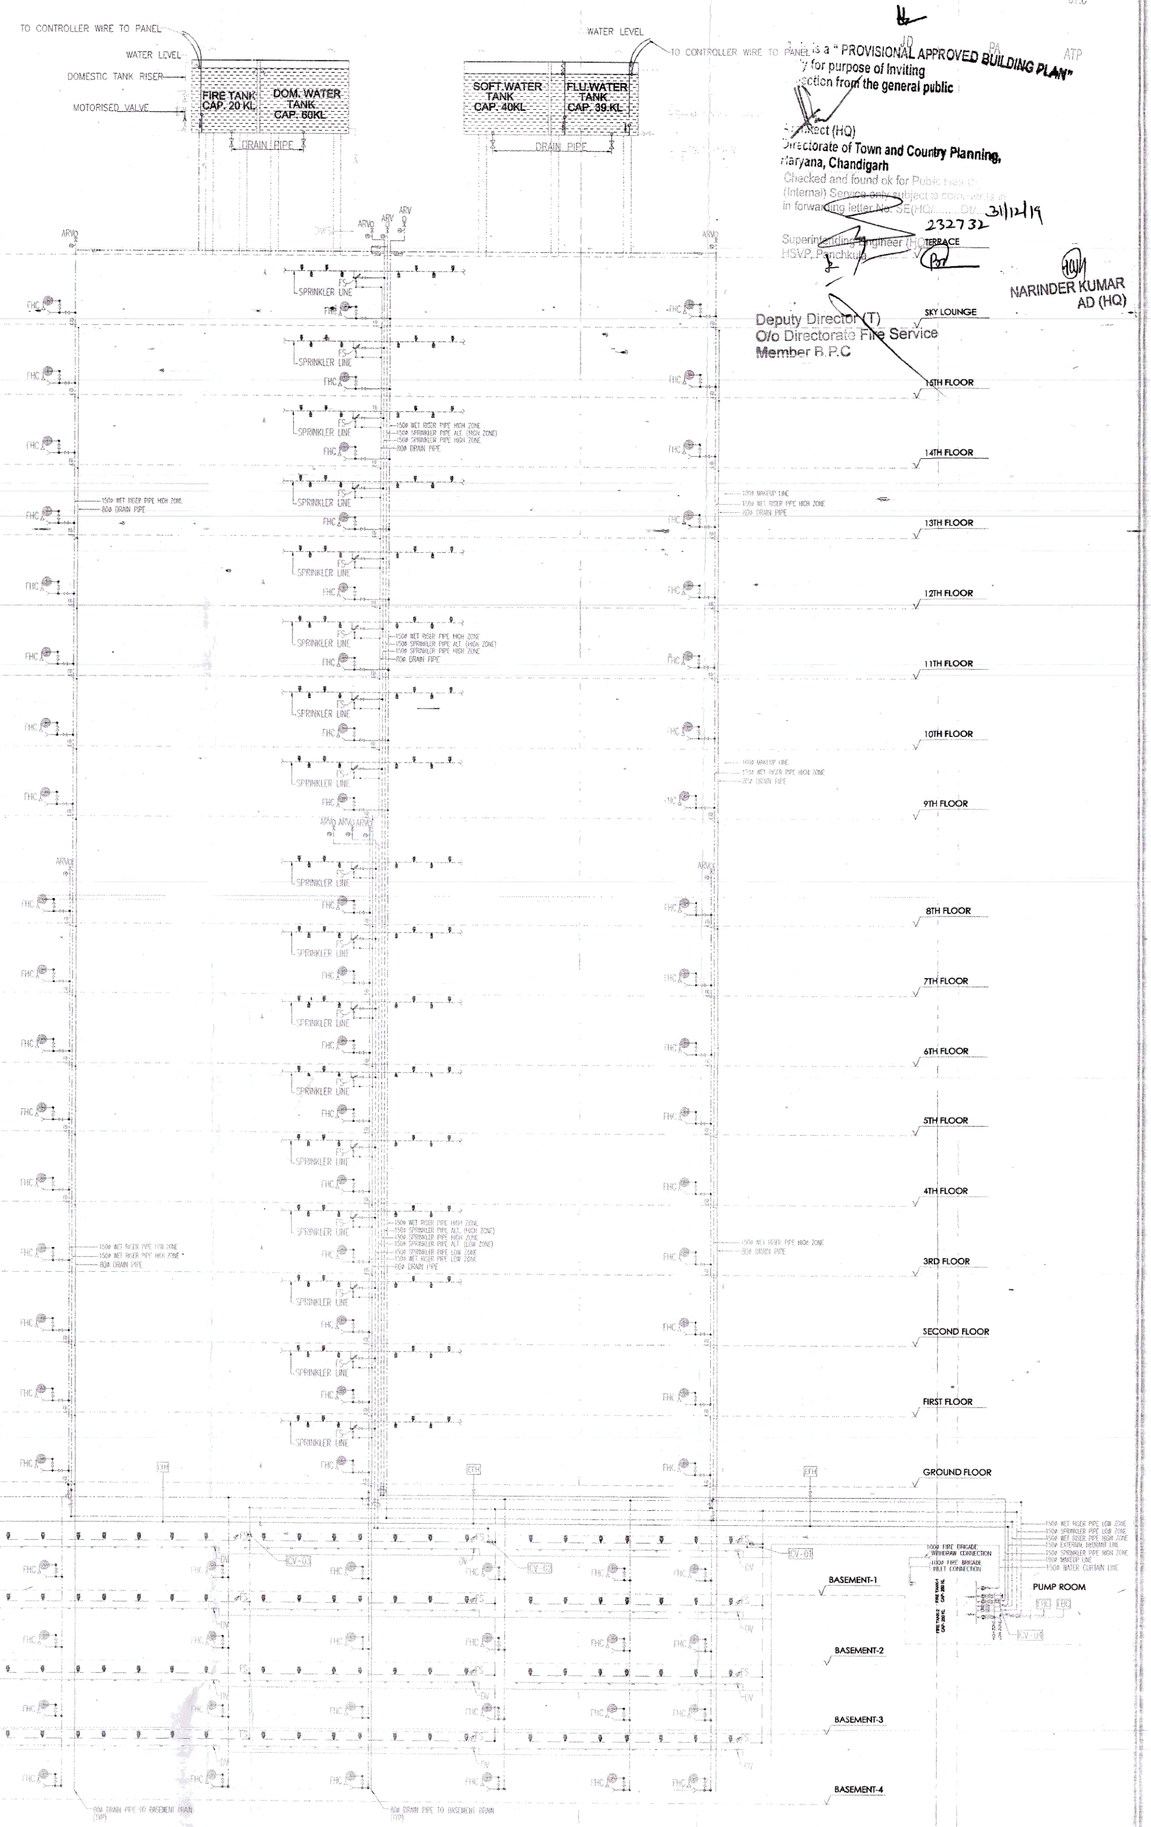


Member Secretary B.P.C
Member B.P.C
Chairman B.P.C

"PROVISIONAL APPROVED BUILDING PLAN" for purpose of Inviting Objection from the general public

Director (HQ)
Directorate of Town and Country Planning, Haryana, Chandigarh
Checked and found ok for Public Hear...
(Internal) Service only subject to compliance in forwarding letter No. SE(HQ)...
232732 31/12/19
Superintending Engineer (HQ)
HSVP, Panchkula

NARINDER KUMAR
AD (HQ)

Deputy Director (T)
O/o Directorate Fire Service
Member B.P.C

For AESTHETIC DEVELOPERS PVT. LTD.
Authorised Signatory

KULMEET SHANGARI
ARCHITECT

# COMMERCIAL TOWER AESTHETIC PVT. DEVELOPERS GURUGRAM

DRAWING TITLE:

FIRE FIGHTING SCHEMATIC DIAGRAM

DRAWING NO

A-24

N

ARCHITECTS

ACPL

ISO 9001:2008

Architecture Management Planning


ACPL Design Ltd
E-24 South Extension -1
New Delhi 110049. India
T: +91 11 24622195
+91 11 24646709
E: contact@acplonline.com
F: +91 11 24634069
www.acplonline.com